## WEST ELEVATION 1

SCALE: 1/4"= 1'-0"

EXT-1: Sherwin Williams SW6487, 171-C5 Cloudburst (blue)
EXT-2: Sherwin Williams SW7004, 256-C2 Snowbound (white)
EXT-3: Nichiha Panel Stacked Kurastone - Color Mountain
EXT-4: Nichiha Panel Illumination- Jalapeno (color equal to SW 6629)
EXT-5: Sherwin Williams SW 6127 Ivoire (beige)
EXT-6: Sherwin Williams SW 6130 Mountain Gold (tan)
EXT-7: MODULAR BRICK VENEER
MANUF.: PINE HALL BRICK
COLOR: BROWN'S FERRY
Copings & Downspouts- Bone White

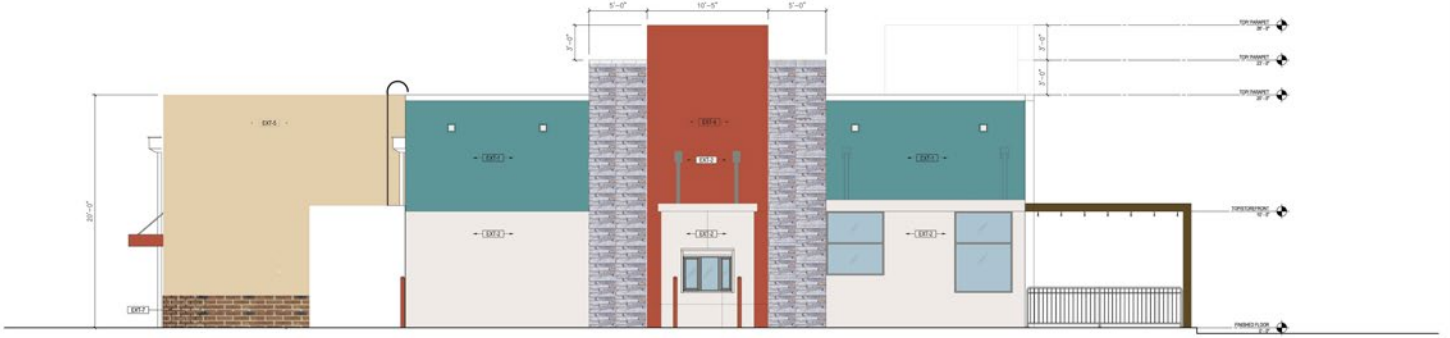


## NORTH ELEVATION 2

SCALE: 1/4"= 1'-0"

DESIGNER EXPRESSLY RESERVES AND COPYRIGHT AND OTHER PROPERTY RIGHTS IN THESE DRAWINGS. THESE DRAWINGS, PLANS & DESIGNS ARE NOT TO BE REPRODUCED, COPIED OR USED IN ANY MANNER WITHOUT EXPRESSED WRITTEN PERMISSION AND CONSENT OF DOHERTY SOMMERS ARCHITECTS ENGINEERS, INC. THESE PLANS SHALL NOT BE DISTRIBUTED TO ANY PARTY WITHOUT SAID WRITTEN PERMISSION & CONSENT.

CRAIG A. SOMMERS, AIA
ARCHITECT - AR0016480

DSAE
DOHERTY SOMMERS
ARCHITECTS ENGINEERS, INC.
370 15th Ave S. Units A & B
Jacksonville Beach, FL 32250
904 249 0699 p
904 241 0091 f
www.dsae.net
Florida Certificate of Auth No: 00006093
Florida License No: AA26000952

NEW RESTAURANT

ARCHER ROAD
GAINESVILLE, FL 32608

SHEET TITLE: BUILDING ELEVATIONS

| NO. | DATE | REVISION |
|---|---|---|

DRAWN BY: CAS
CHECKED BY: CAS
DATE: 07-18-2019

SHEET

A-3